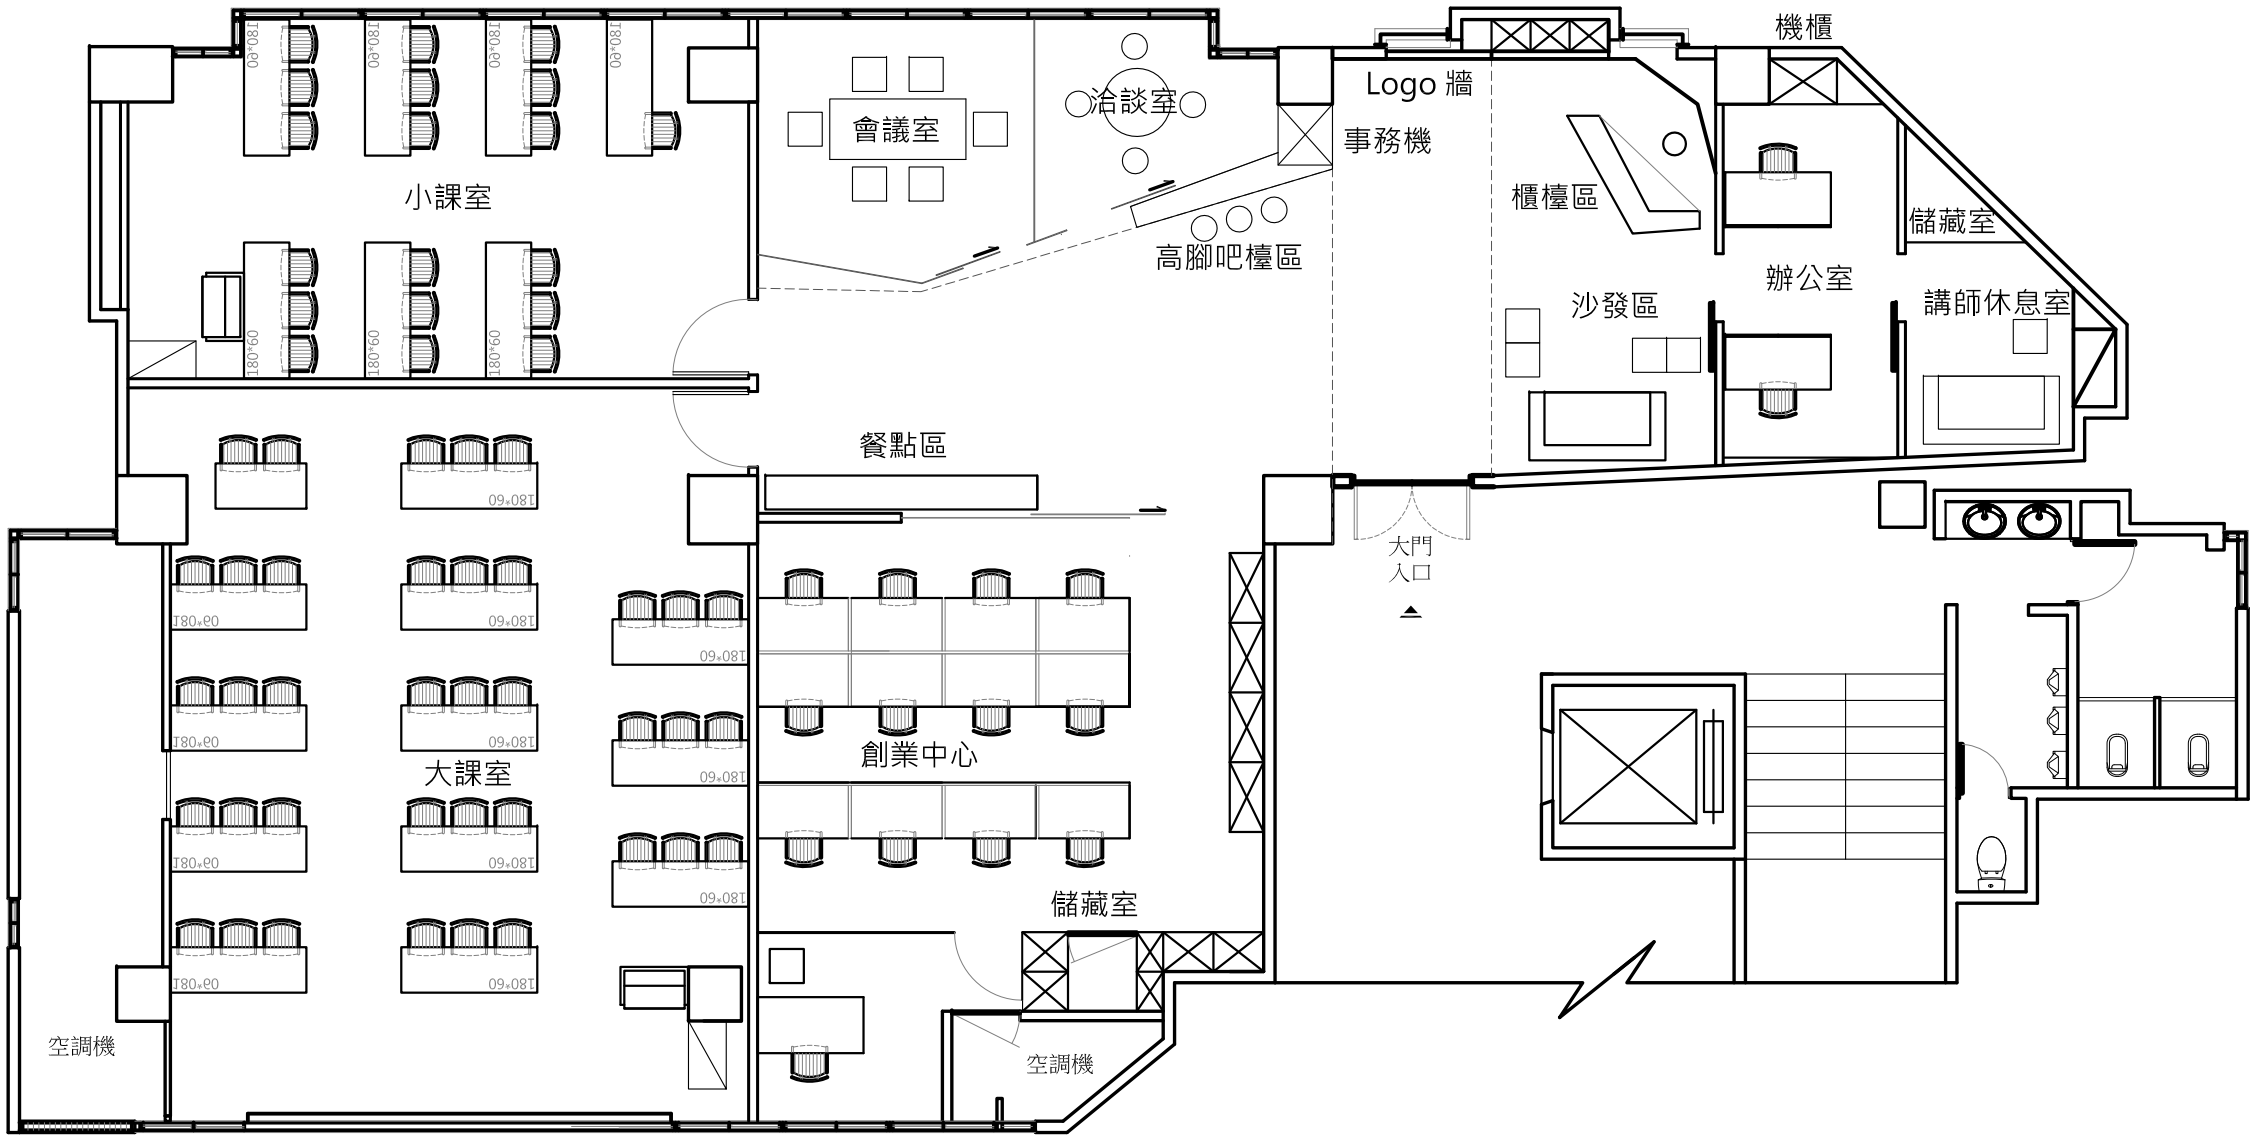

H DESIGN

本圖版權所有,非經授權請勿抄襲或複製,包商於開工前須確認尺寸,如現場尺寸與 圖說不符時,請通知設計部說明

ALL CONCEPTS, ARRANGEMENTS, DRAWINGS, DETAILS, FEATURES ARE OWNED AND BY THE PROPERTY OF DILLY AND WERE CREATED, EVOLVED AND DEVELOPED FOR USE ON AND IN PLANS NOT BE USED ON AND IN CONJUNCTION WITH THE SPECIFIED OF THE SPECIFIED PROJECT BE USED BY OR DISCLOSED TO ANY PERSON WHATSOEVER WITHOUT THE PERMISSION OF THIS DESIGN OFFICE

工程名稱 PROJECT	客戶名稱 CLIENT NAME	比例尺 SCALE	日期 DATE	審核 APPROVED BY	設計 DESIGNED BY	繪圖 DRAWN BY	張號 SHEET NO	圖號 DRAWING NO
台中創業中心	實踐家	1/100	20151230		IAN&NATALIE		平面配置	00/B